PROJECT DATA
MODULE: (21) HANWHA Q.CELL Q. PEAK DUO BLK-G8+340, 340 Wp
RACKING SYSTEM: FLUSH MOUNT RACKING
TOTAL CAPACITY: 7.140 kW-DC

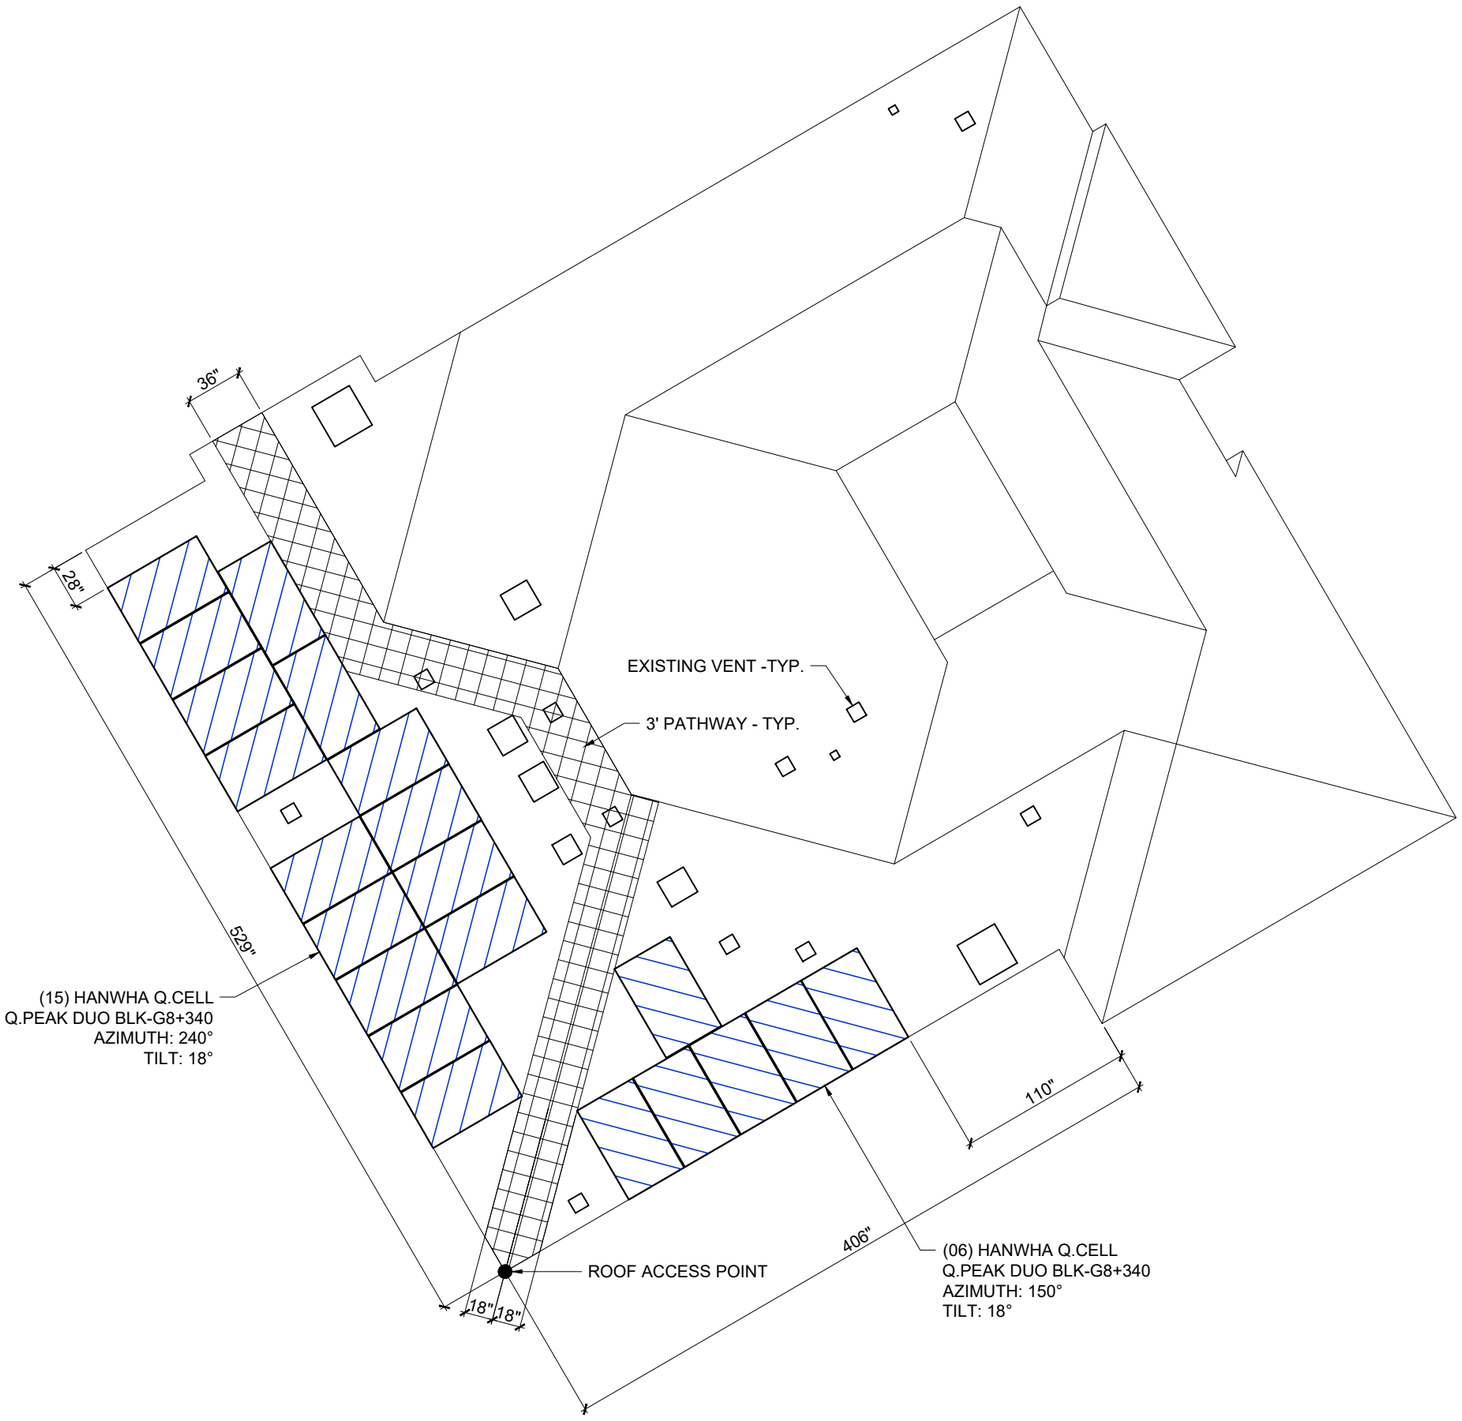

N

CONTRACTOR'S LOGO

CONTRACTOR'S
LICENSE NUMBER OR STAMP

NO.	REVISION DESCRIPTION	DATE

PROJECT NAME

HOMEOWNER

ADDRESS

SYSTEM SIZE

7.140 kW-DC

DRAWN BY	EP-HT
APPROVED BY	
DATE	
SCALE	1/8" = 1'

SHEET TITLE

PRELIMINARY LAYOUT

SHEET NO. **SP1**